



Floor -3

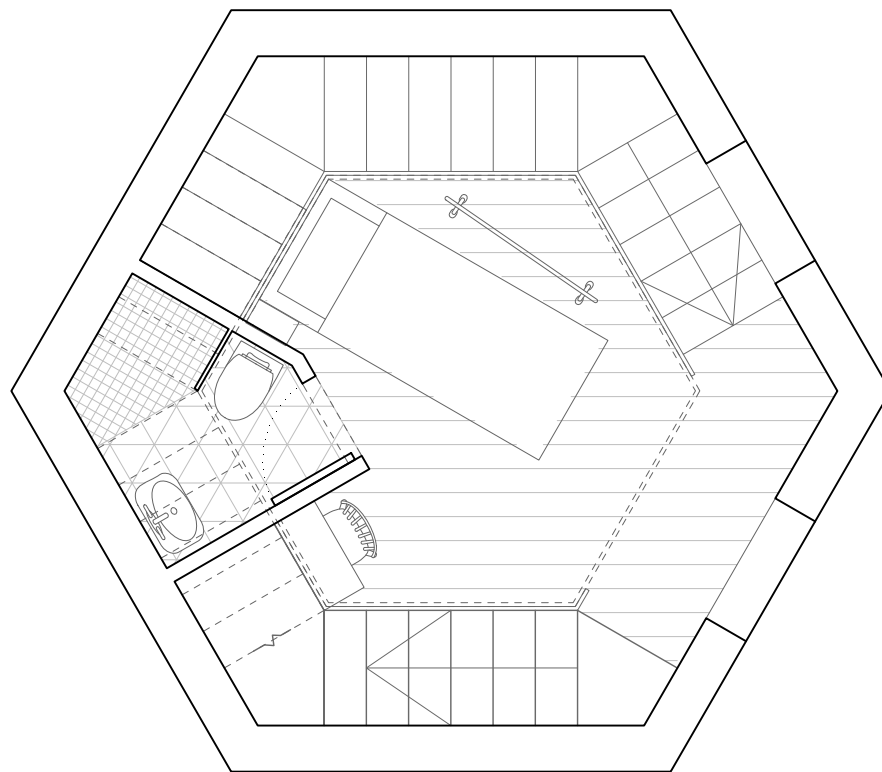

Floor -2


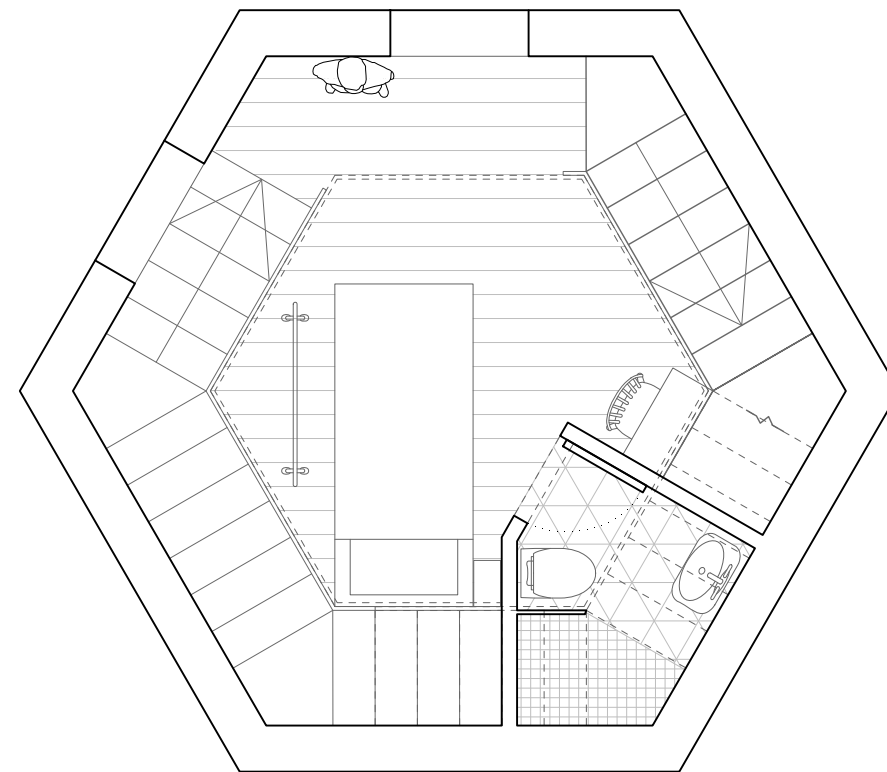



Floor -1

# Hexagonal Living


scale 1:50

Savanna Lawson

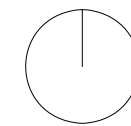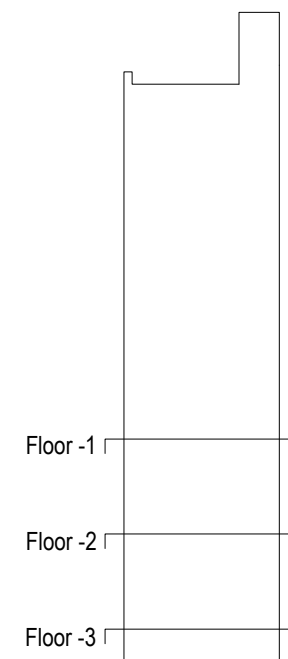


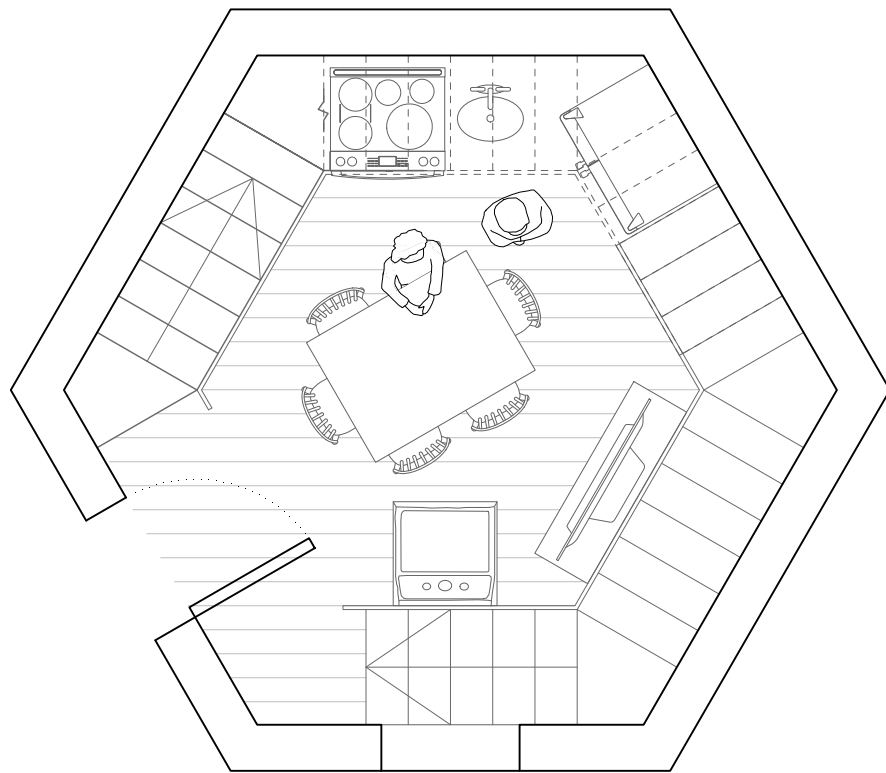


Floor 1

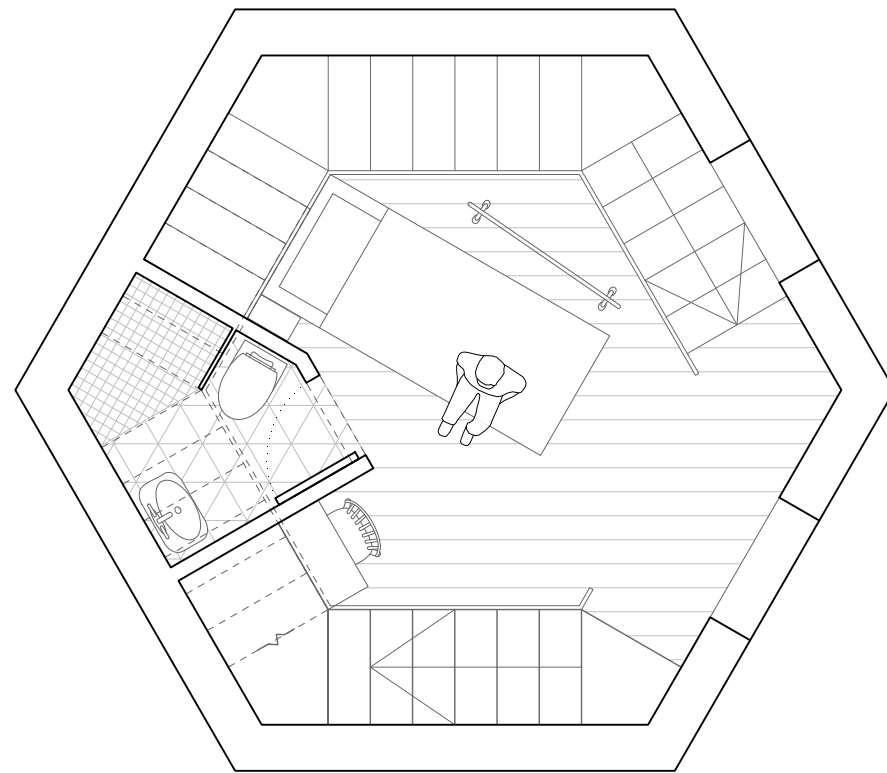

Floor 2

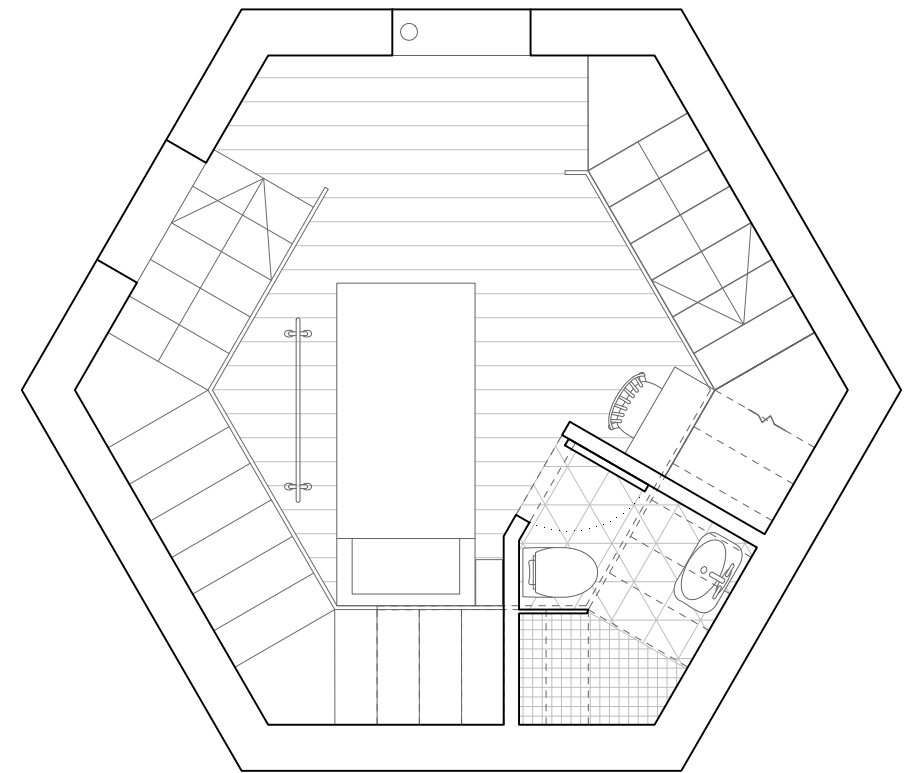

Floor 3


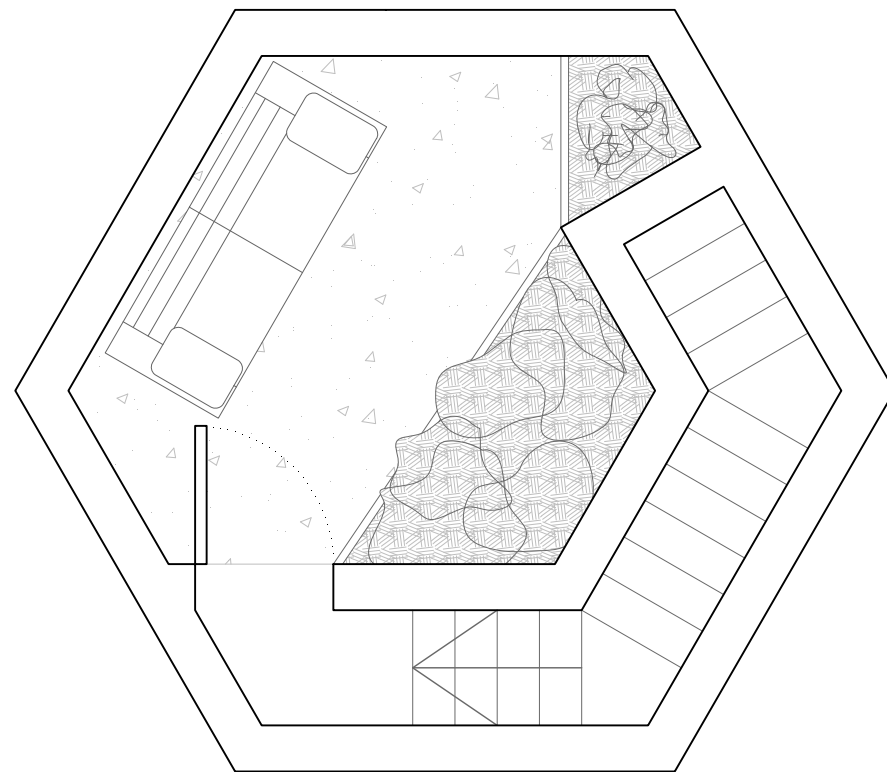



Roof

# Hexagonal Living

scale 1:50

Savanna Lawson

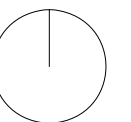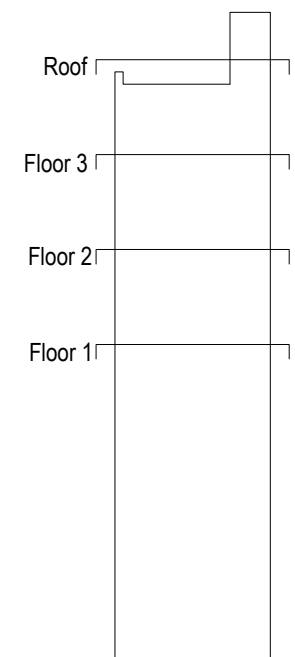

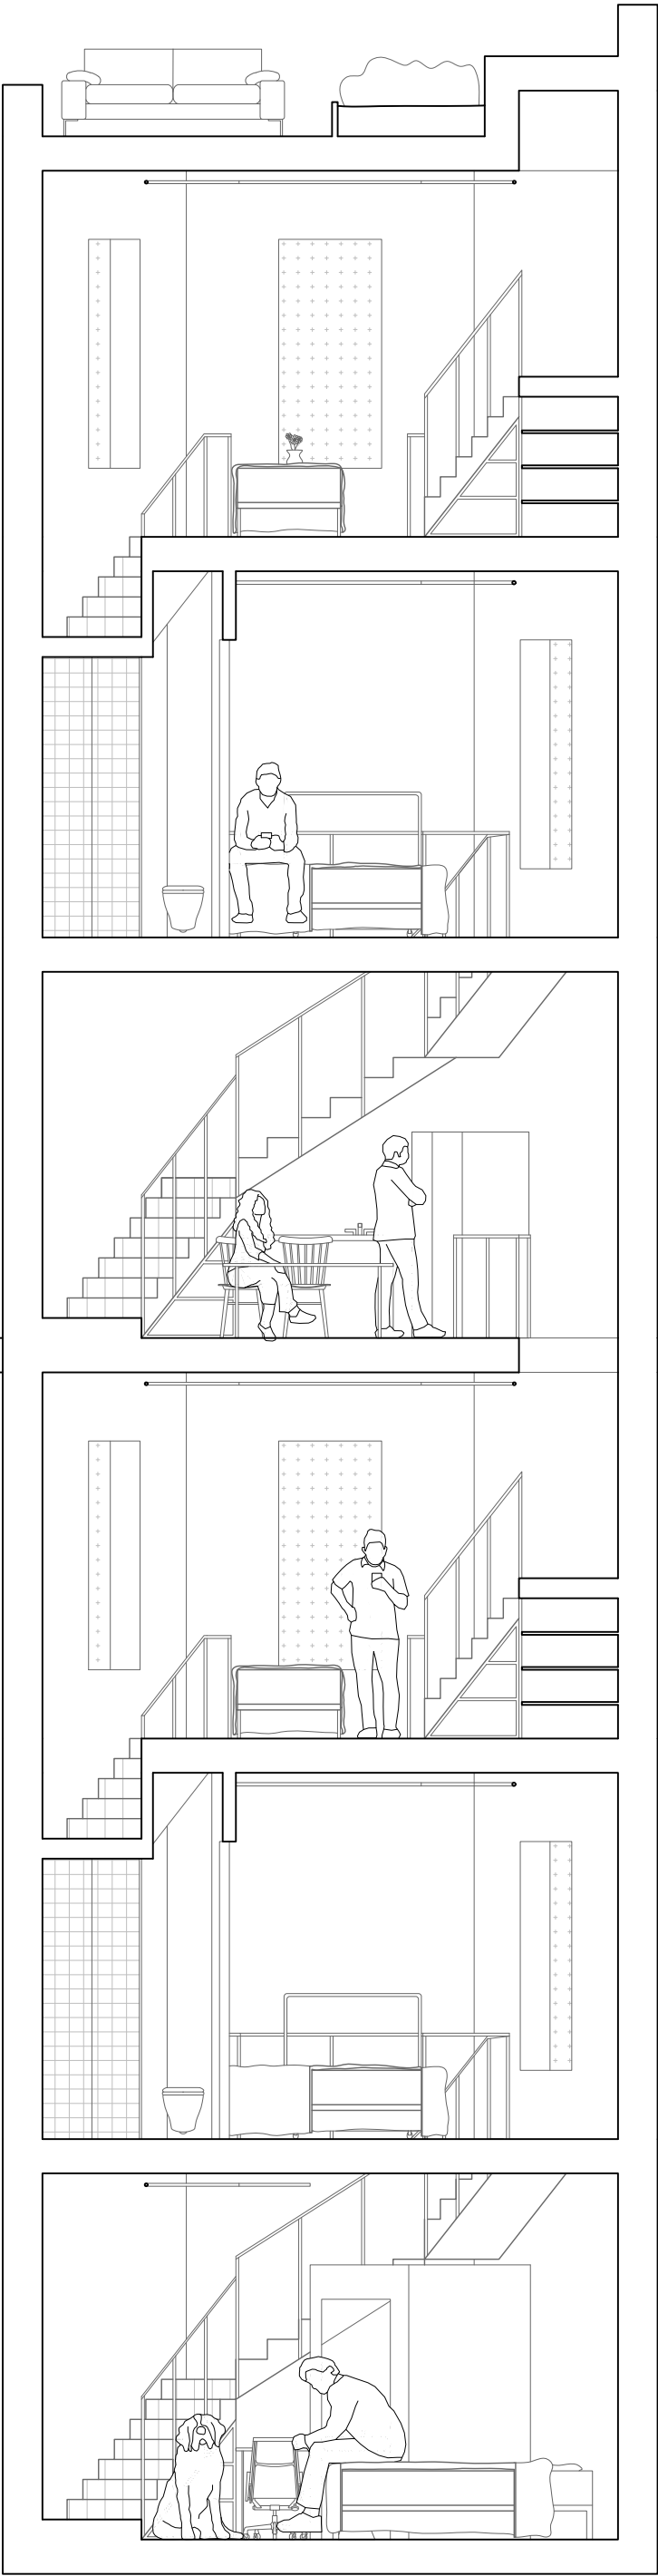

Roof - 35'0

Floor 3 - 23'4"

Floor 2 - 11'8"

Floor 1 - 0'0"


Floor -1 - -11'8"


Floor -2 - -23'4"

Floor -3 - -35'0"

# Hexagonal Living

scale 1:50

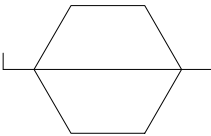

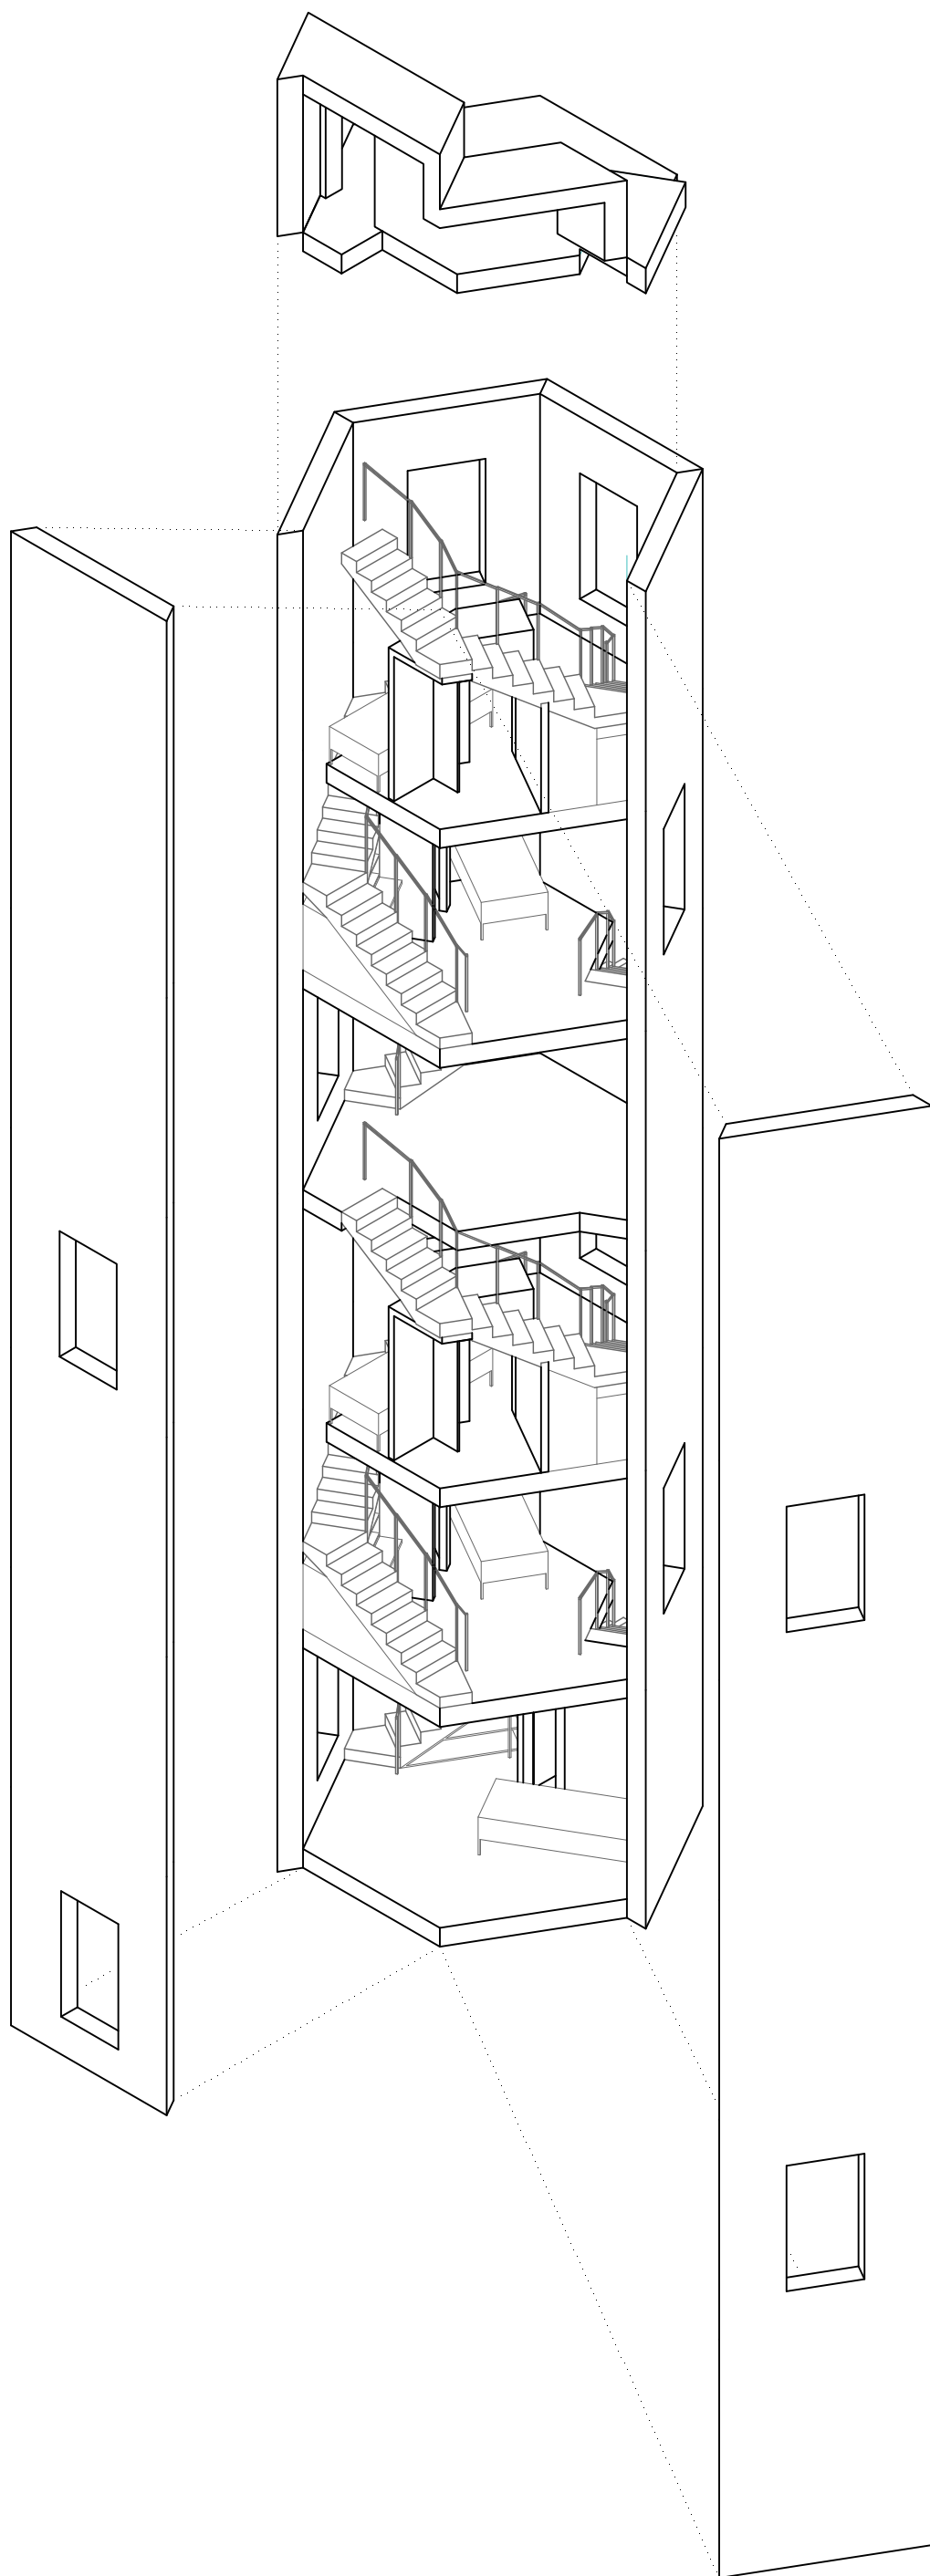

Isometric

NTS